Permit #F00136844-F

FilmL.A., Inc.
6255 W Sunset Blvd, 12th Floor
Hollywood, CA 90028
t: (213)977-8600 - f: (213)977-8601
www.filmla.com

Summary Information

Permit No: F00136844-F **Type of Permit:** FILMING **Release Date:** 04/30/2018

Production Company MISS VIRGINIA

Insured Company Name MISS VIRGINIA
Contact Phone No. 1 310-567-1992
Contact Phone No. 2
Fax
Address 375 GREENWICH ST.
NEW YORK, New York 10013

Production Title MISS VIRGINIA

Type of Production Feature

Producer M Elizabeth Hughes

Director RJ Daniel Hanna Nancy Schreiber

1st AD Jill Maxcy

Production Manager Bobbi Sue Luther

FilmL.A. Coordinator Carri Stevens

Location Manager Andrew Stahl
Primary Phone Mobile - 617-592-2264
Secondary Phone

Location Assistant Logan Boettcher
Primary Phone Mobile - 310-989-3602
Secondary Phone

Fees

FILMLA NON-REFUNDABLE FILM PERMIT RIDER FEE	$105.00
FILMLA MONITOR FEES - DOUBLE TIME	$62.00

Total Permit Fee $167.00

Number of Locations 1

NOT A PERMIT

FilmL.A., Inc.
6255 W Sunset Blvd, 12th Floor
Hollywood, CA 90028
t: (213)977-8600 - f: (213)977-8601
www.filmla.com

Summary Information — Location

Permit Number	F00136844-F	**Location Manager**	Andrew Stahl
Production Company	MISS VIRGINIA	Primary Phone	Mobile - 617-592-2264
Insured Company	MISS VIRGINIA	Secondary Phone	
Production Title	MISS VIRGINIA		

Location Address 11800 Texas Ave, Los Angeles, CA, 90025

Location Name UNIVERSITY HIGH SCHOOL

Location Type School

Location Description LOS ANGELES UNIFIED SCHOOL DISTRICT

Prep Dates 4/28/2018 - 4/28/2018 07:00 - 09:00 1 day

Film Dates 4/28/2018 - 4/28/2018 09:00 - 23:59 1 day
4/29/2018 - 4/29/2018 09:00 - 23:00 1 day

Strike Dates 4/29/2018 - 4/30/2018 23:00 - 02:00

Open or Closed to the Public Closed

Generic Conditions

*LA CITY AND/OR LA COUNTY FIRE CHECKLIST ATTACHED TO FINAL PERMIT. THE PERMITEE IS RESPONSIBLE FOR COMPLETING CHECKLIST PRIOR TO FILMING ACTIVITY AT THIS LOCATION. NON COMPLIANCE MAY RESULT IN ASSIGNMENT OF A FIRE OFFICER.
All travel lanes and bike lanes shall be closed per the WATCH manual.
Community Survey Obtained
Must Maintain 5' Clearance on Sidewalks/Walkways
Must maintain local/emergency access
No cast or crew parking on area streets
No interference with merchant activity.
Number of uniformed officers listed on the permit is a minimum requirement.
Permittee remains responsible for deploying a sufficient number of uniformed officers to provide traffic and crowd control to ensure the safety of the film crew and the public.
Traffic Officers Required
Uniformed officers shall have a copy of the film permit in their possession and are required to confirm that all traffic control signage devices are in place.

Please see attached document Texas Ave btwn Westgate Ave Granville NS curb + 1 - Miss Virginia (Rev 1).pdf

Equipment on Location	**Type**	**Quantity**	**Personnel on Location**	**Type**	**Quantity**
	5 or 10 ton trucks	2		Cast	5

NOT A PERMIT

FilmL.A., Inc.
6255 W Sunset Blvd, 12th Floor
Hollywood, CA 90028
t: (213)977-8600 - f: (213)977-8601
www.filmla.com

Summary Information — Location

Permit Number F00136844-F
Production Company MISS VIRGINIA
Insured Company MISS VIRGINIA
Production Title MISS VIRGINIA

Location Manager Andrew Stahl
Primary Phone Mobile - 617-592-2264
Secondary Phone

Cast/Crew	100	Crew	75
vehicles		Extras	50
Cube Trucks	6	FilmL.A. Monitor(s)	1
Generator	2	Off-Duty/Retired LAPD Officer(s)	2
Picture vehicles	5	Spot Check	1
Portable restrooms	1		
Stakebed Trucks	3		
Trailers	3		
Vans	5		

Filming Activities Camera in car; Camera on sticks; Car-to-Car; Drive by; Drive ups & away; Driving shots with the flow of traffic; Equipment on property; Equipment on sidewalk, in curb lane & across street; Exterior establishing shots; Exterior models against scenery; Interior and exterior dialogue; Interior and exterior motion without sound; Interior models against scenery; Intermittent pedestrian control; Intermittent traffic control - 2 minutes standard; Dolly on track; Light on sidewalk and curb lane within closure ; Fight Scene ; Putt putt generator on sidewalk and curb lane with closure; camera in curb lane within closure ;

Jurisdiction **Political:** Los Angeles City - Council District 11 **Police:** Los Angeles Police Department **Fire:** Los Angeles City

Thomas Guide **Page:** 631 **Grid:** J5

Location Notes LICENSE AGREEMENT COORDINATED THROUGH FILMLA'S PROPERTY MANAGEMENT DEPARTMENT. LOS ANGELES FIRE DEPARTMENT WALK THRU REQUIRED FOR ALL SCHOOL LOCATIONS.

Coordinator Note SPOT CHECK APPROVED FOR FILMING ,BASE CAMP

Coordinator Note RIDER E - RELEASES LOCATION.

Coordinator Note Rider F extends film and monitor end time for 4/28 from 2300 hrs to 2359 hrs; collects additional monitor fee

Parking

Base Camp
Location Type : Filming Location

Crew Parking
Location Type : Filming Location

NOT A PERMIT

Permit #F001368444F

Ⓢ TRAFFIC SIGNAL

● TRAFFIC CONE

TYPE I W/ SIGN

HIGH LEVEL WARNING DEVICE

ALL TRAFFIC CONTROL WILL BE INSTALLED TO MEET OR EXCEED THE LATEST CA-MUTCD MINIMUM REQUIREMENTS

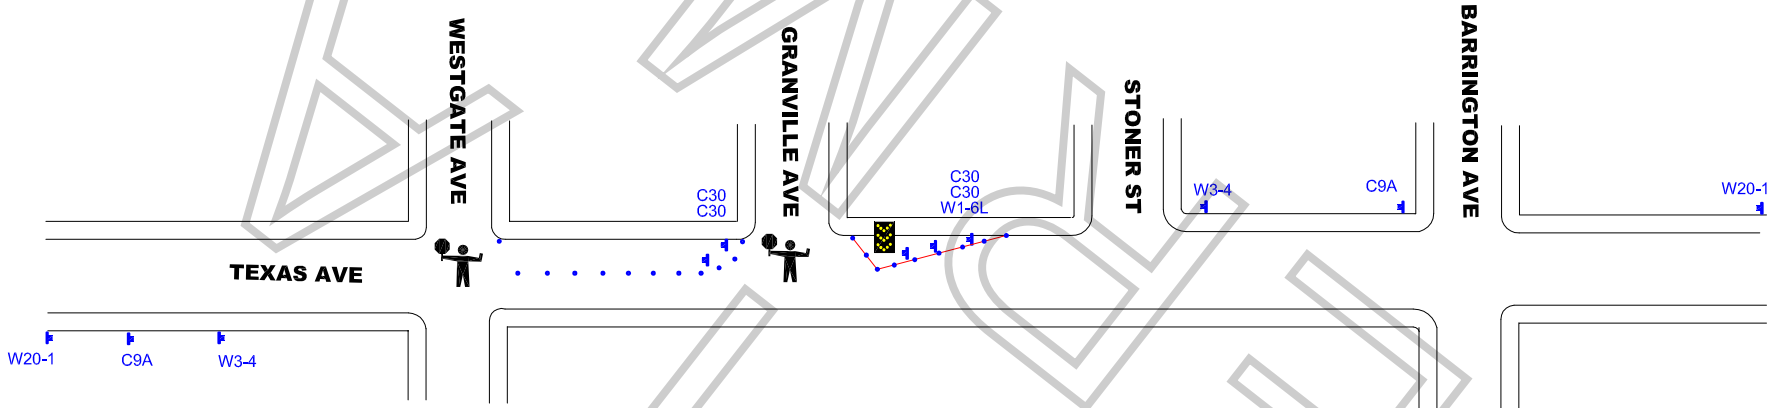

WORK ZONE TRAFFIC CONTROL PLAN
GENERAL NOTES

1. DATE/TIME: 4-29-18 FROM 12:00 HOURS TO 18:00 HOURS.

2. ALL SIGNING, STRIPING, AND TRAFFIC CONTROL DEVICES SHALL CONFORM TO THE (CURRENT) STATE OF CALIFORNIA DEPARTMENT OF TRANSPORTATION (CALTRANS) STANDARD PLANS AND STANDARD SPECIFICATIONS, CALIFORNIA MUTCD, AND ANY ADDENDUMS THERETO, AND AS SHOWN ON THESE PLANS, SYMBOLS AND ABBREVIATIONS USED ARE SHOWN ON CALTRANS STANDARD PLANS.
3. THERE WILL BE NO INTERFERENCE WITH TRAFFIC SIGNALS OR CROSSWALKS.
4. CONES WILL BE 28" MINIMUM HEIGHT AND HAVE REFLECTORIZED SLEEVES FOR NIGHT WORK.
5. POLICE WILL DIRECT TRAFFIC IF NECESSARY.

TCP FOR: MISS VIRGINIA

LOCATION: N/S CURB LANE & ADJACENT CLOSURE
TEXAS AVE BTWN WESTGATE AVE & GRANSVILLE AVE
LOS ANGELES, CALIFORNIA

CONTACT: CONRAD ELROD
OFFICE# 213.763.9000
ANDREW STAHL
PH# 617-592-2264

JCL TRAFFIC SERVICES
(213) 622-9775
C31-CA Lic # 805357

DATE	REVISIONS	DRAFTER: MARIO MENJIVAR
		SCALE: N.T.S.
		FILM LA: CS

FINAL ZONE